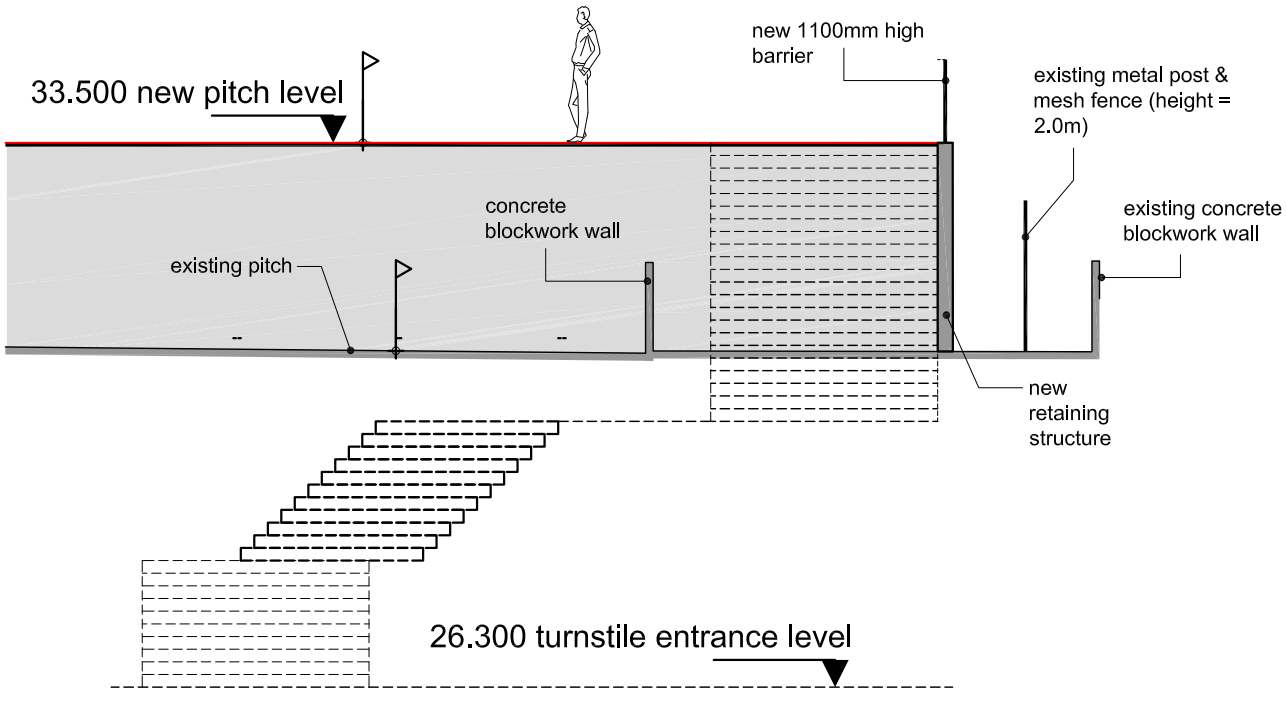

Section C-C

Section B-B

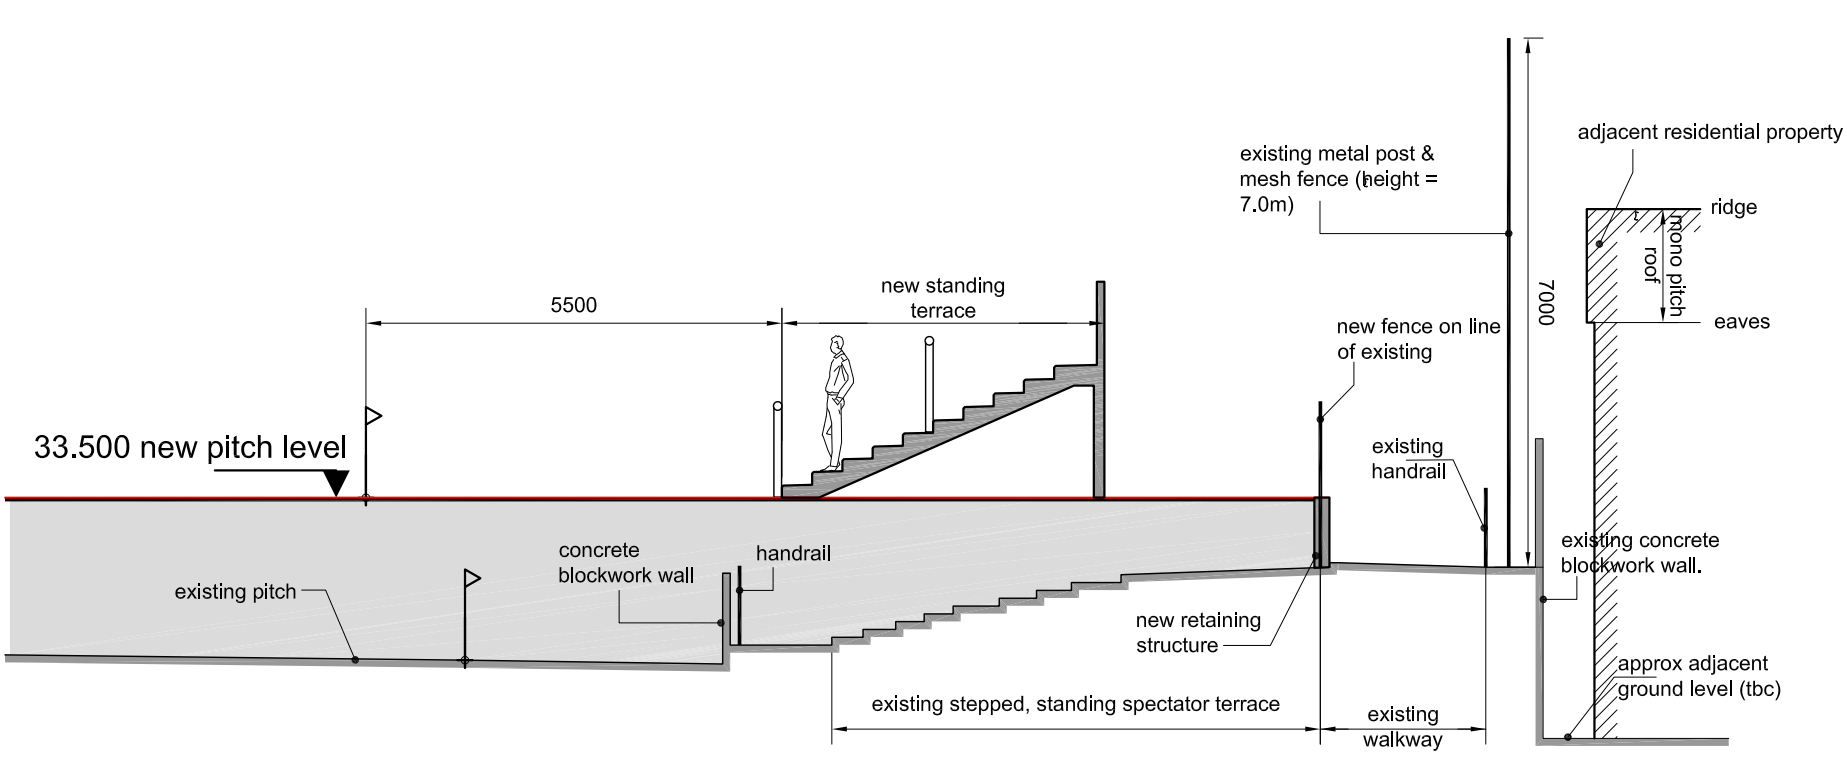

Section A-A

EAST STAND - SECTIONS A-A, B-B & C-C
REDEVELOPMENT OF EXISTING STADIUM FOR BATH CITY FC

1:100 Scale @ A3
Feb 2019
6031 / 18 rev P5 *(25/04/19)*

fwp